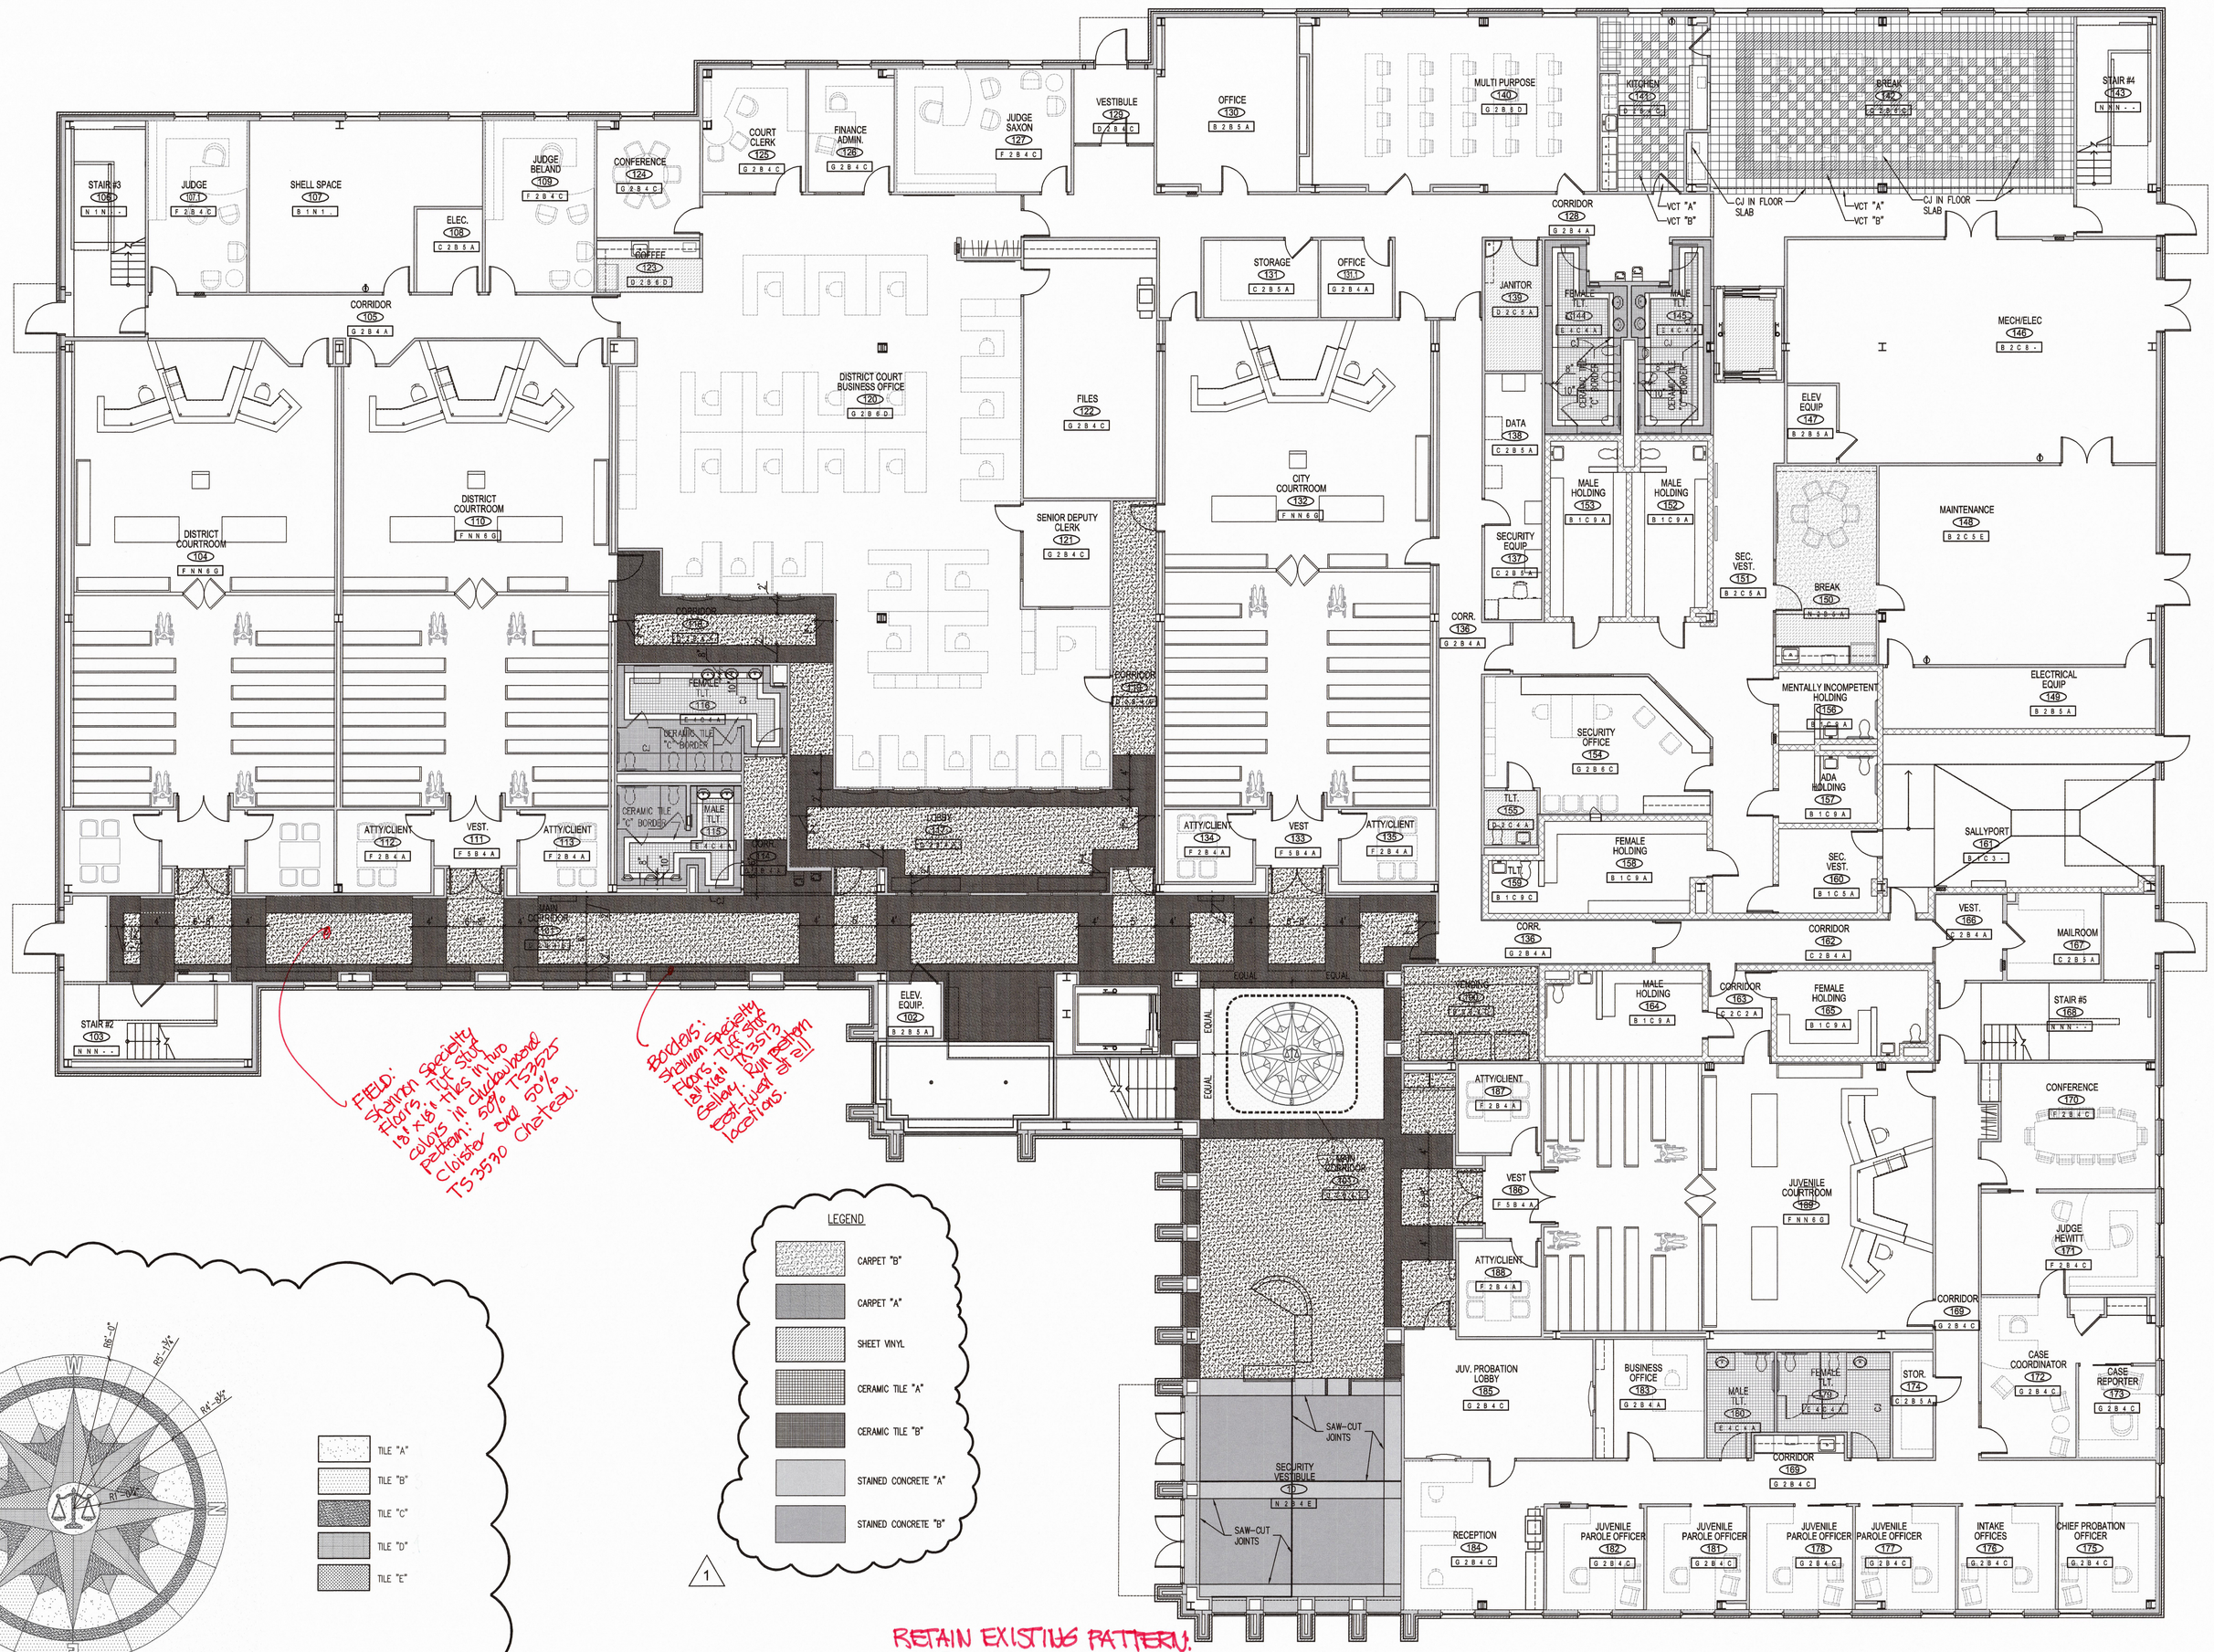

2 FLOOR COMPASS DETAIL
3/8" = 1'-0"

1 FLOOR PATTERN PLAN- FIRST FLOOR
1/8" = 1'-0"

04.02.2020 Refloring of 1st Floor Corridors

GUEST REDDICK ARCHITECTS
602 GARRISON AVE.
SUITE 800
FORT SMITH
ARKANSAS
72901
(479) 782-4085
FAX (479) 782-7453

COURTS FACILITY
SEBASTIAN COUNTY
FORT SMITH, ARKANSAS

FIRST FLOOR PATTERN PLAN

REVISIONS
1 FLOOR PATTERN REVISIONS– DATED 3–27–07

JOB NUMBER 3187.04
DATE ~~06/05/06~~
DISCIPLINE - SHEET NUMBER
A2.11