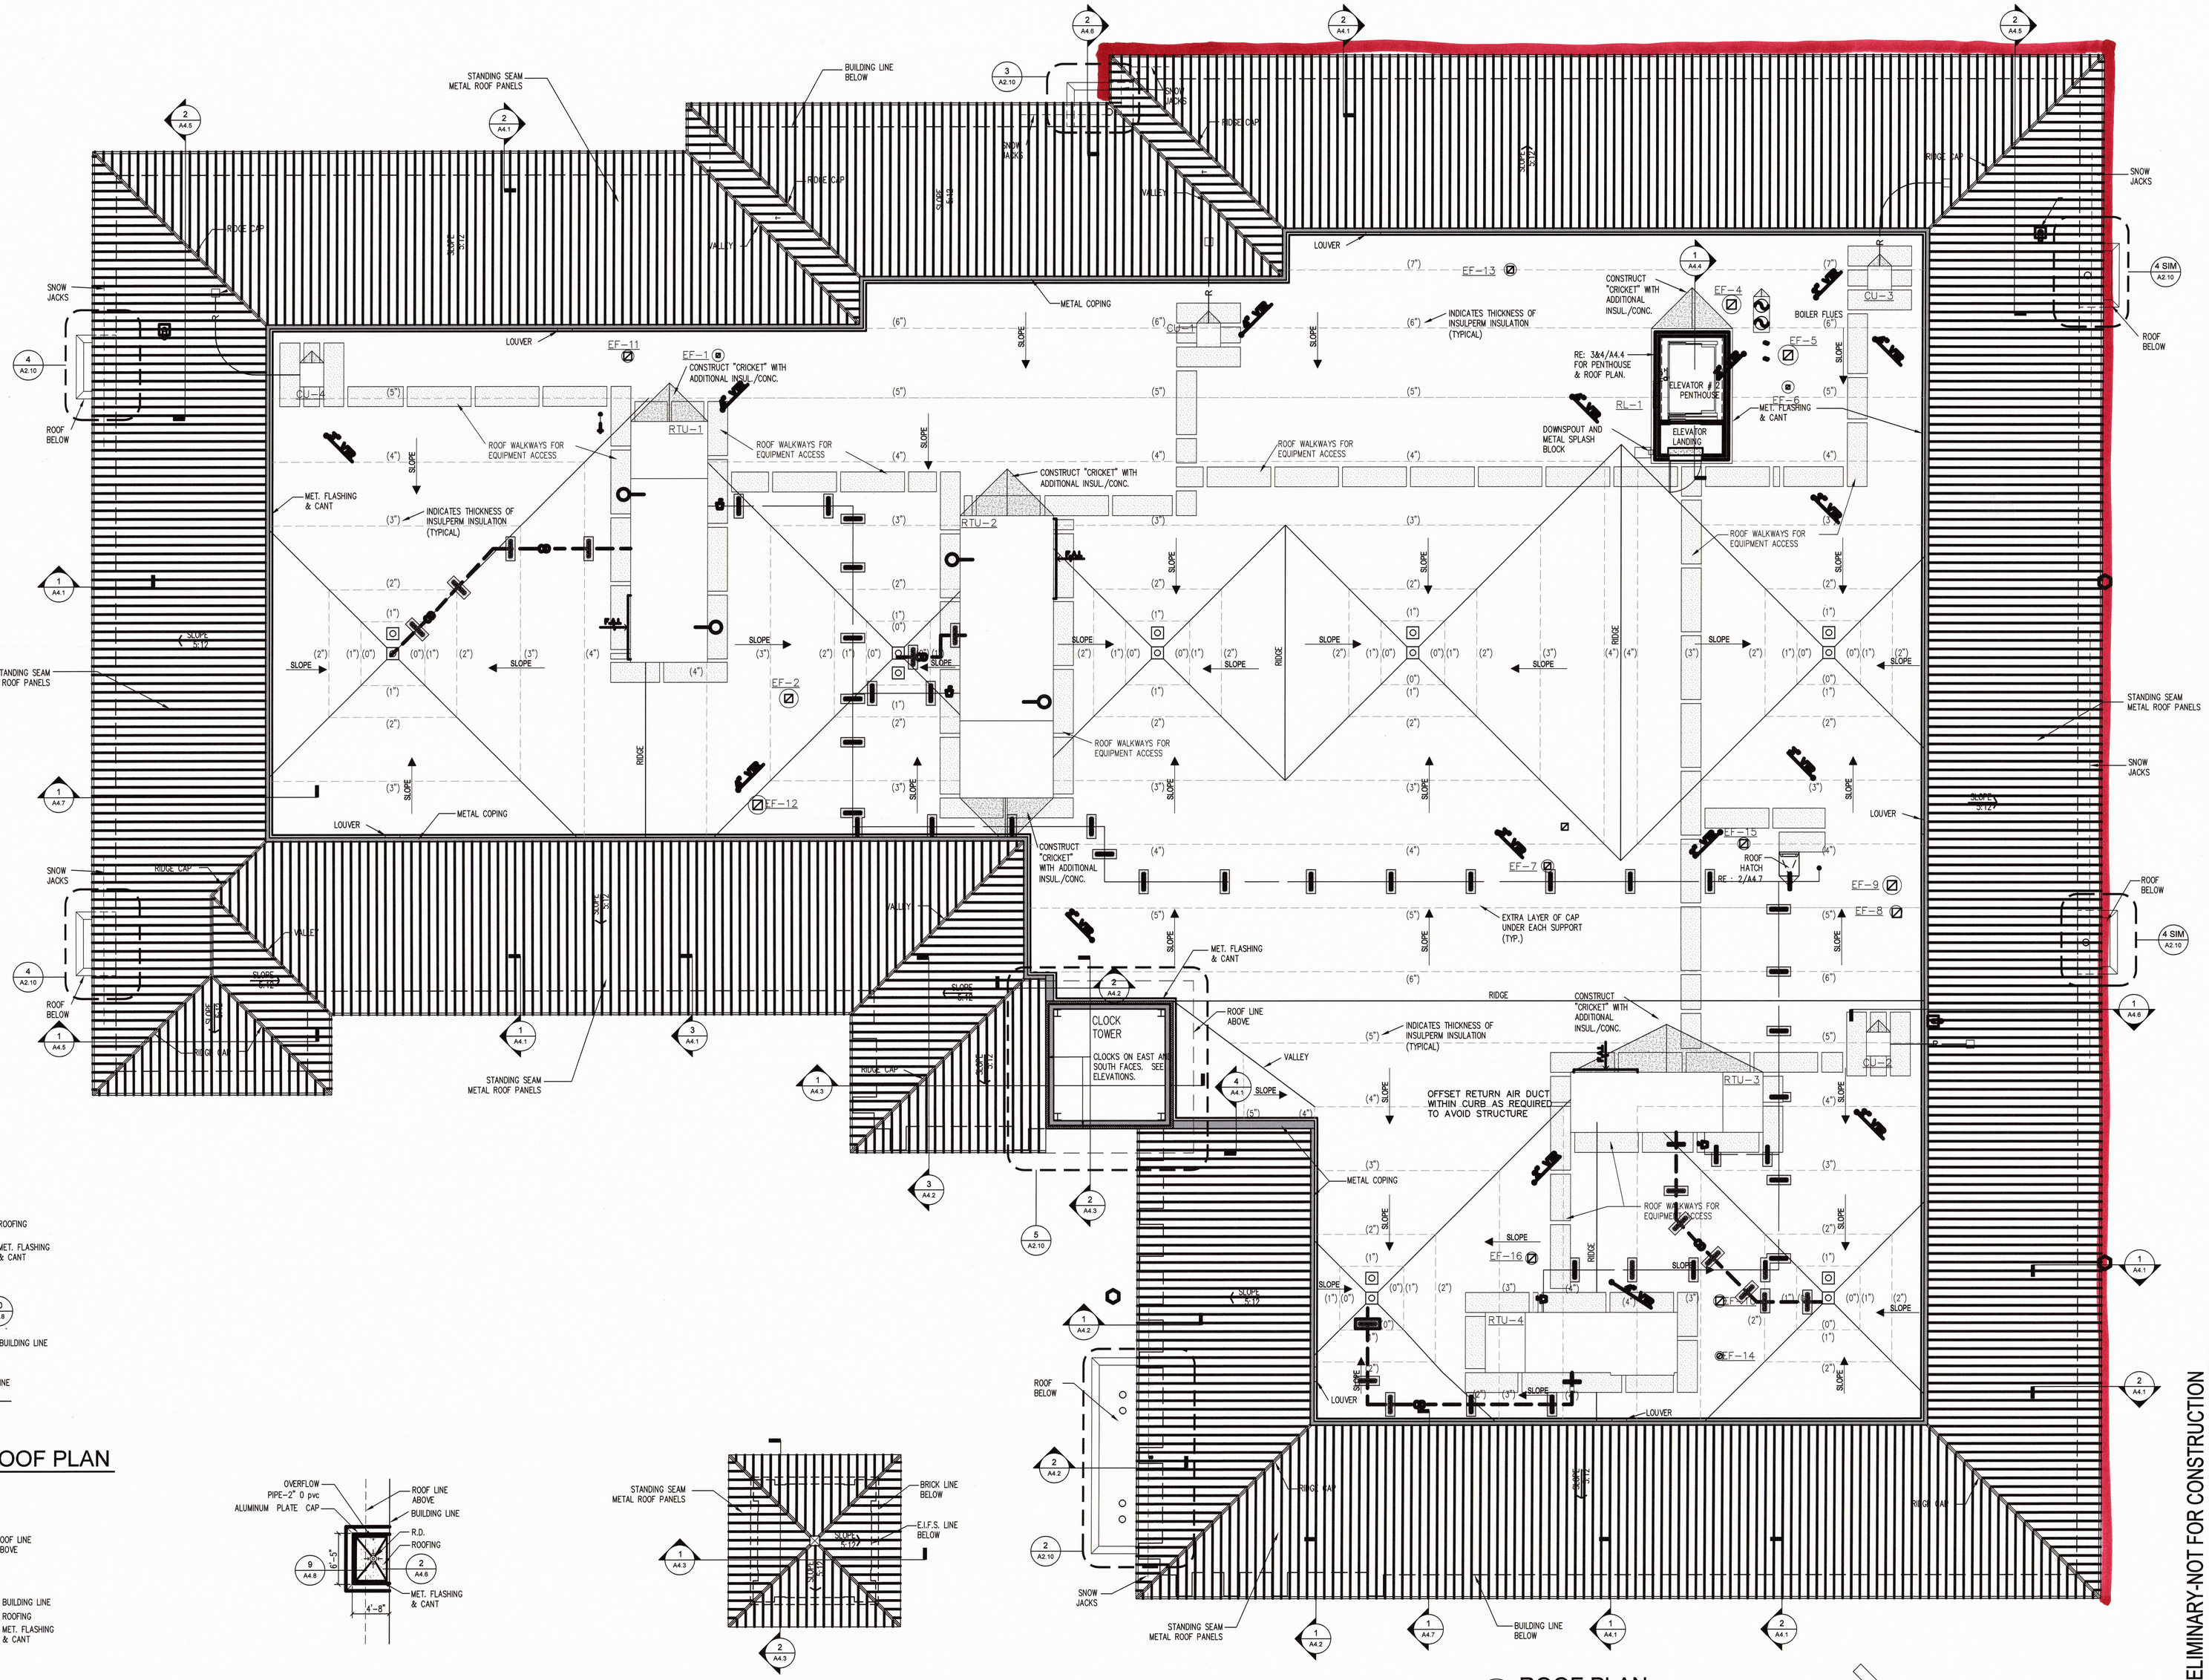

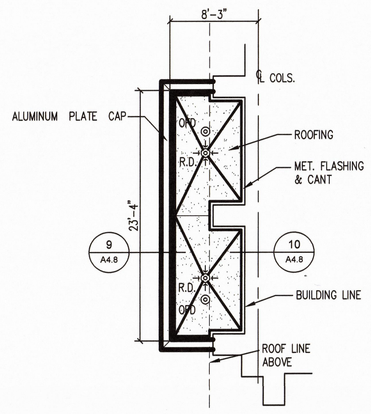

2 ENTRY LOW ROOF PLAN
1/8"=1'-0"

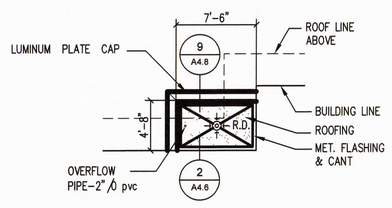

3 LOW ROOF PLAN
1/8"=1'-0"

4 LOW ROOF PLAN
1/8"=1'-0"

5 CLOCK TOWER ROOF PLAN
1/8"=1'-0"

1 ROOF PLAN
1/8"=1'-0"

PRELIMINARY-NOT FOR CONSTRUCTION

GUEST REDDICK ARCHITECTS
602 GARRISON AVE.
SUITE 800
FORT SMITH
ARKANSAS
72901
(479) 783-4085
FAX (479) 785-7453

COURTS FACILITY
SEBASTIAN COUNTY
OZARK, AR

REVISIONS
1 DATE: 07-29-06 SEE ASI #5

ROOF PLAN

JOB NUMBER 3187.04
DATE MM/DD/YY
DISCIPLINE - SHEET NUMBER **A2.10**